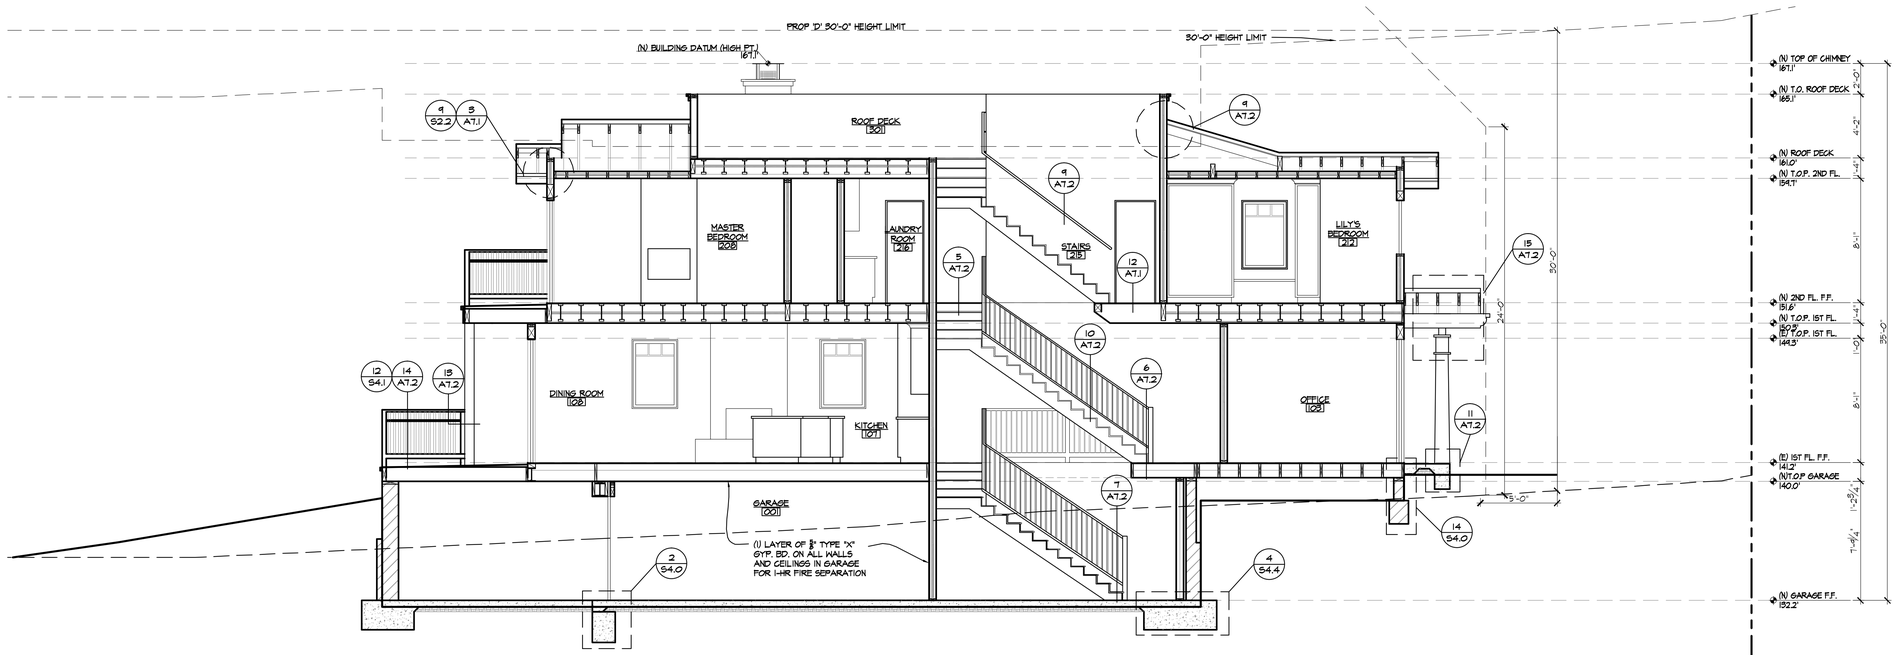

BUILDING SECTION A

SCALE: 1/4" = 1'-0"

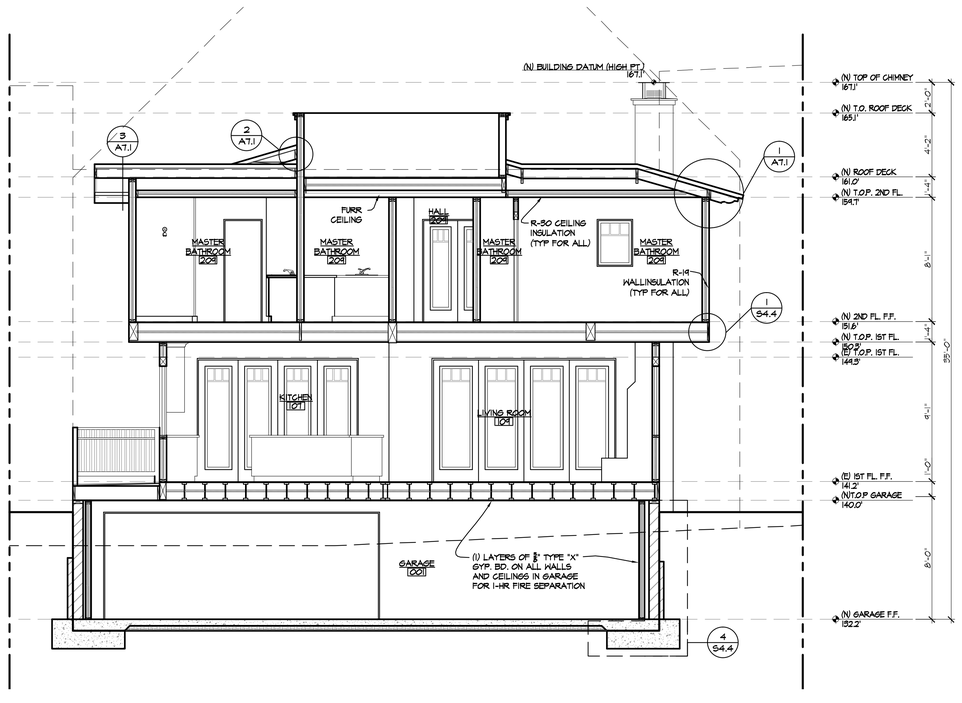

BUILDING SECTION B

SCALE: 1/4" = 1'-0"

NOTE

1.) THE HIGHEST POINT OF THE ROOF, EQUIPMENT, OR ANY VENT, PIPE, ANTENNA OR OTHER PROJECTION, SHALL NOT EXCEED 30' ABOVE GRADE.

2.) THE MAXIMUM STRUCTURE HEIGHT IN THE COASTAL OVERLAY ZONE CANNOT EXCEED 30 FEET IN HEIGHT PER SDMC SEC 131.0444 & 132.0505

ARCHITECT MARK D. LYON INC.
410 BIRD ROCK AVE., LA JOLLA, CA. 92037 (858)459-1171 INFO@MDLA.NET

LICENSED ARCHITECT MARK D. LYON No. 16930 REN. STATE OF CALIFORNIA

MEBUST
RESIDENCE

5448 TAFT AVE
LA JOLLA, CA 92037

REVISIONS:

SUBMITTAL DATE: 09.30.2013

PHASE: CONSTRUCTION DOCUMENTS

PROJECT NUMBER: 1306

REVIEWED BY: MDL

DRAWN BY: SEH

DATE: 09.30.2013

SHEET TITLE: BUILDING SECTIONS

SHEET NO: A4.1

All design, ideas and arrangements as indicated on these drawings are the legal property of Architect Mark D. Lyon, Inc. & the original ins and specific project for which they were prepared. Reproduction, publication or reuse by any method, in whole or part, without the express written consent of Architect Mark D. Lyon, Inc. A.I.A. is prohibited. There shall be no changes or deviations from these drawings or accessories specifications without the consent of Architect Mark D. Lyon, Inc. Visual contact with these drawings and attached specifications shall constitute prima facia evidence of the acceptance of these restrictions and regulations.